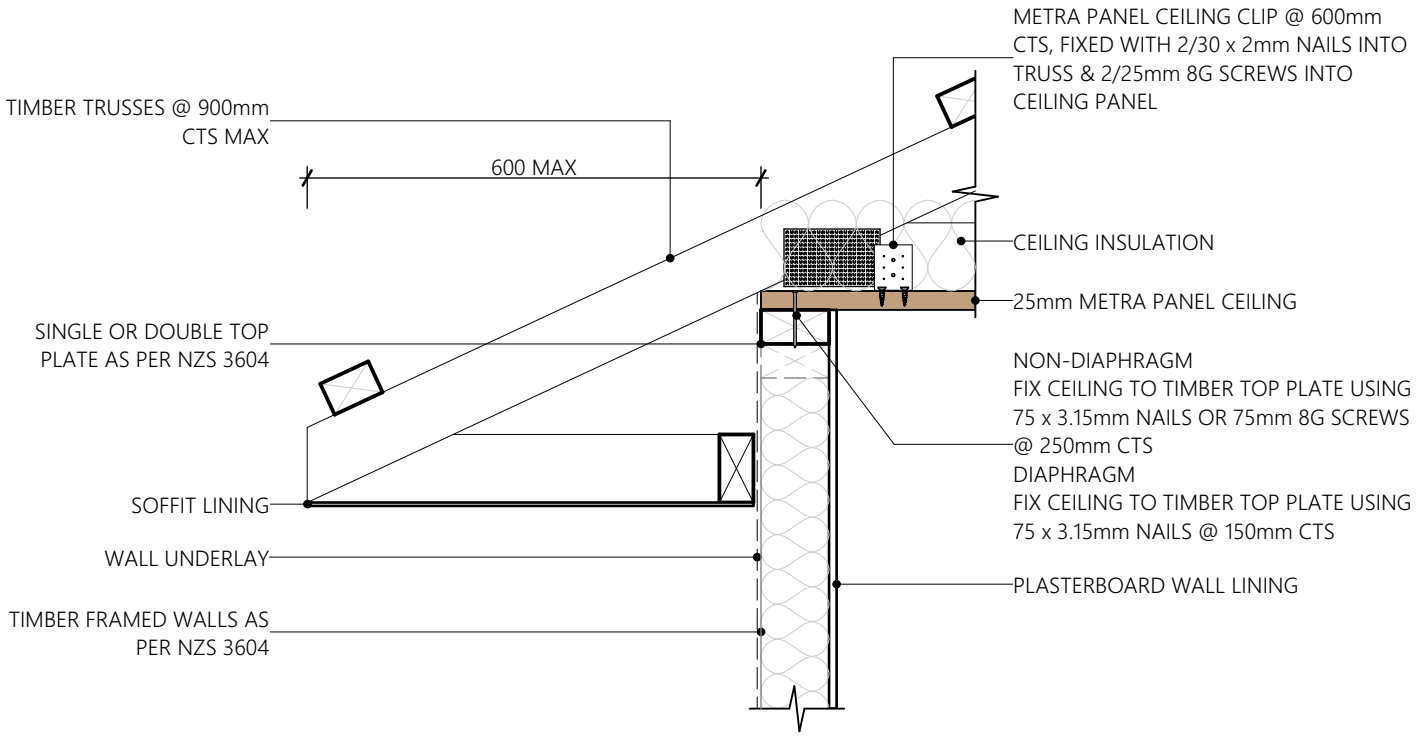

METRA CONSTRUCTION PANELS

METRA CEILING ON TIMBER FRAMING EAVE DETAIL

WWW.METRAPANEL.CO.NZ

PH: 07 828 2071

SCALE 1:10

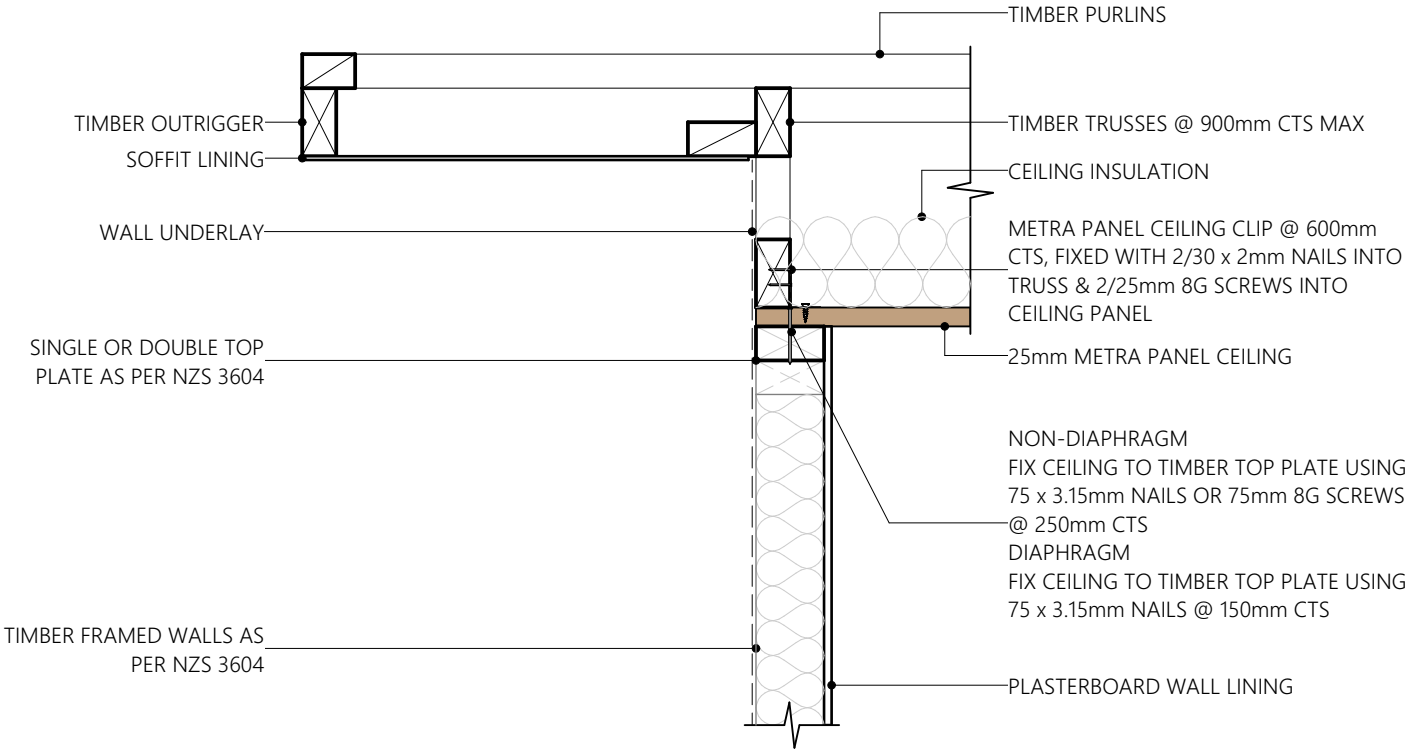

METRA CONSTRUCTION PANELS

METRA PANEL CEILING ON
TIMBER FRAMING BARGE DETAIL

WWW.METRAPANEL.CO.NZ

PH: 07 828 2071

SCALE 1:10

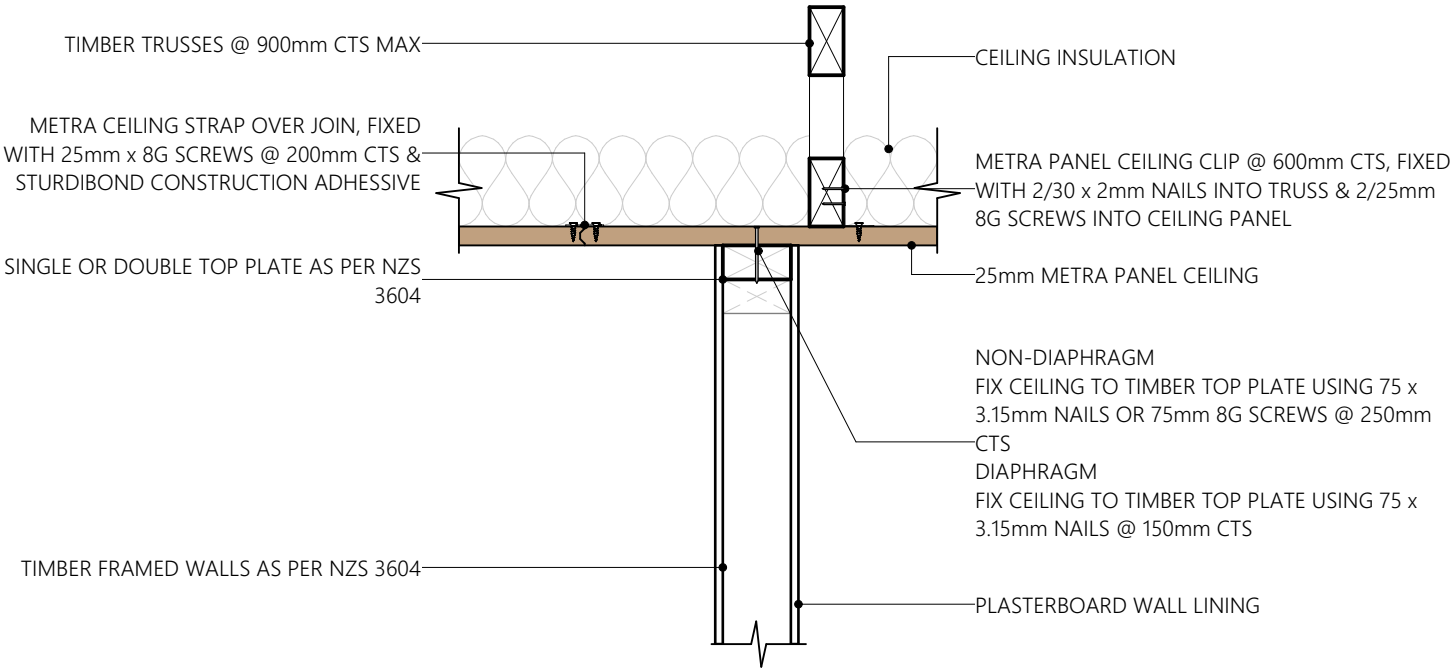

METRA CONSTRUCTION PANELS

METRA PANEL CEILING ON INTERNAL TIMBER FRAMING DETAIL

WWW.METRAPANEL.CO.NZ

PH: 07 828 2071

SCALE 1:10