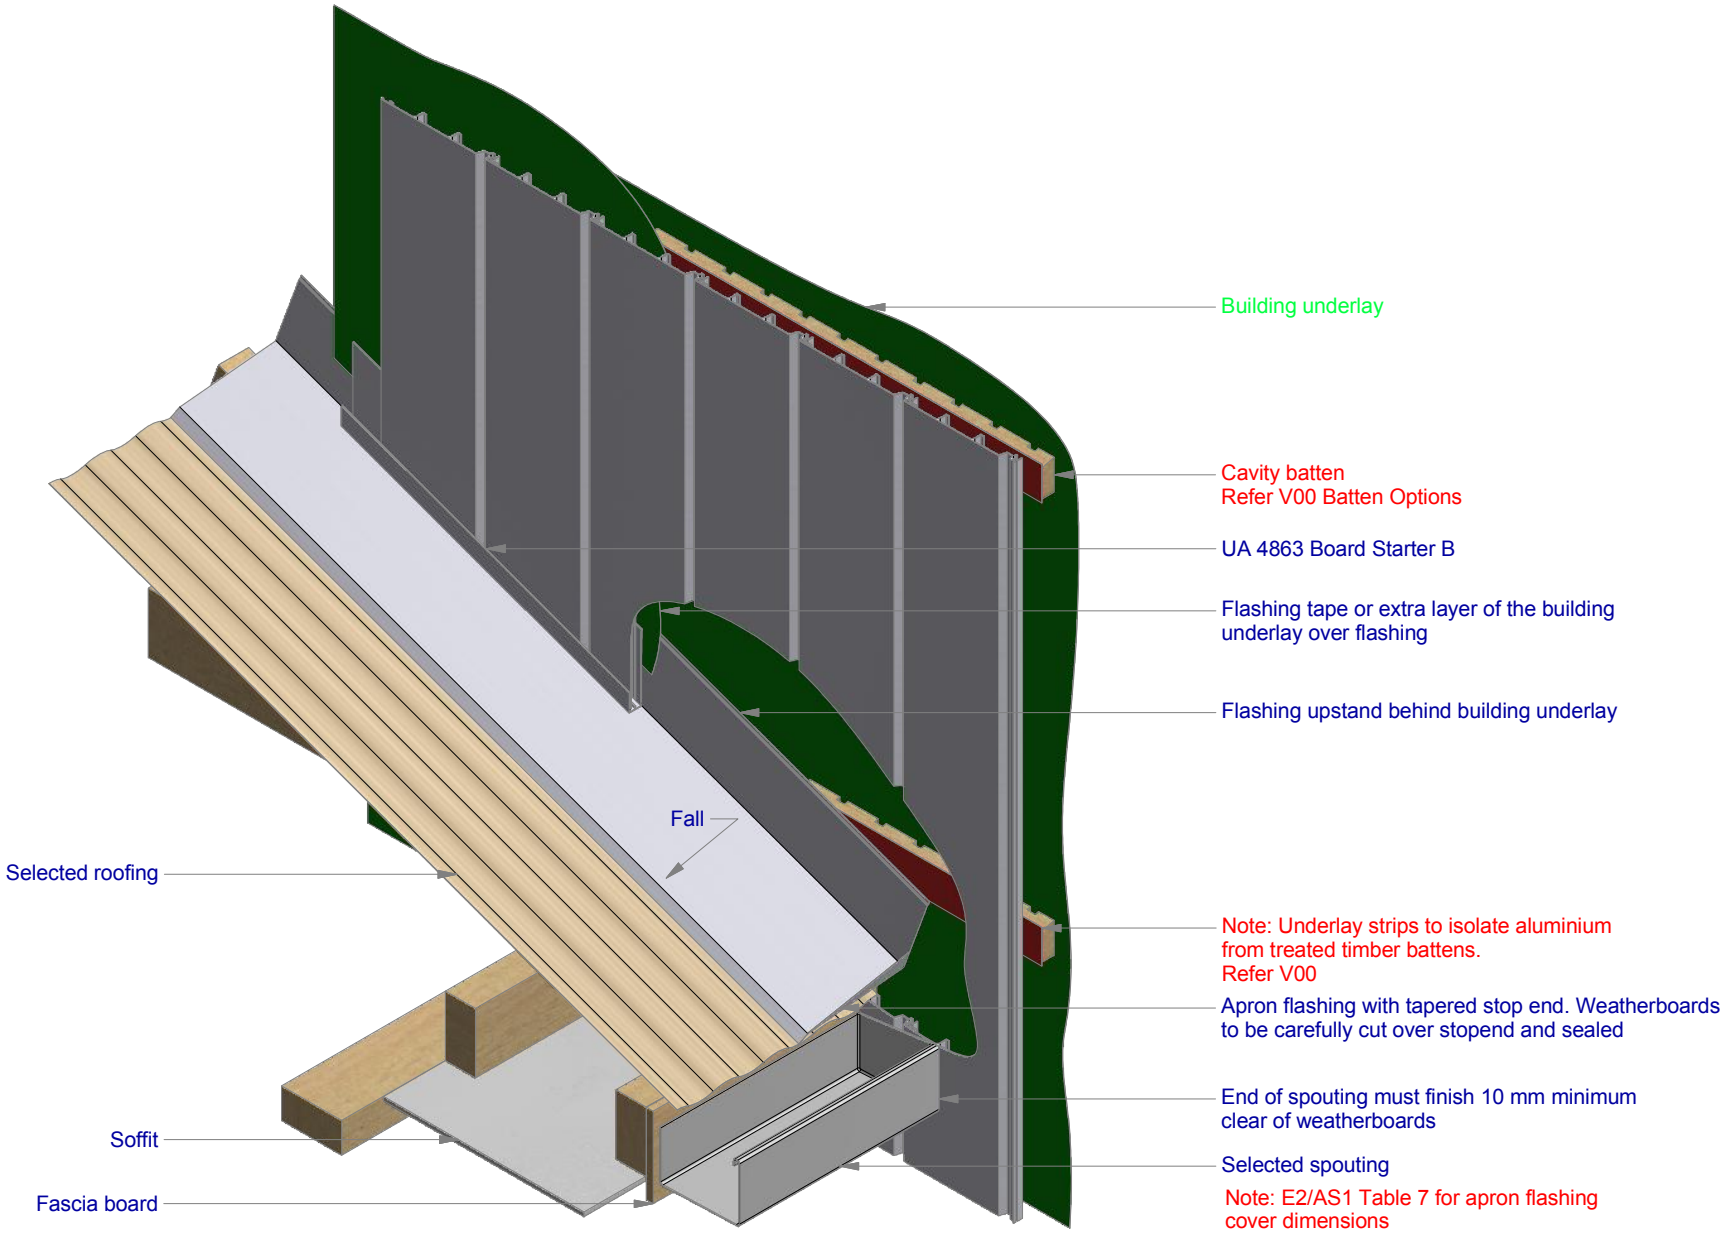

ULLTRACLAD®
ALUMINIUM WEATHERBOARDS

ULLRICH ALUMINIUM CO LTD
PO Box 98 843 Manukau City Auckland 2241
118 Wiri Station Road Wiri 2104 New Zealand
TL 09 262 6262 Ext. 814 Mob 021 541 563
www.ulltraclad.co.nz
© ULLRICH ALUMINIUM - All Rights Reserved

V20
Rev : 10

Gutter Wall Junction on Cavity

UA 7922 SHIPLAP BOARD

VERTICAL CAVITY SYSTEM
Scale: 1 : 8 @ A4 - 2019

Branz Appraisal #796 2019. (Vertical)