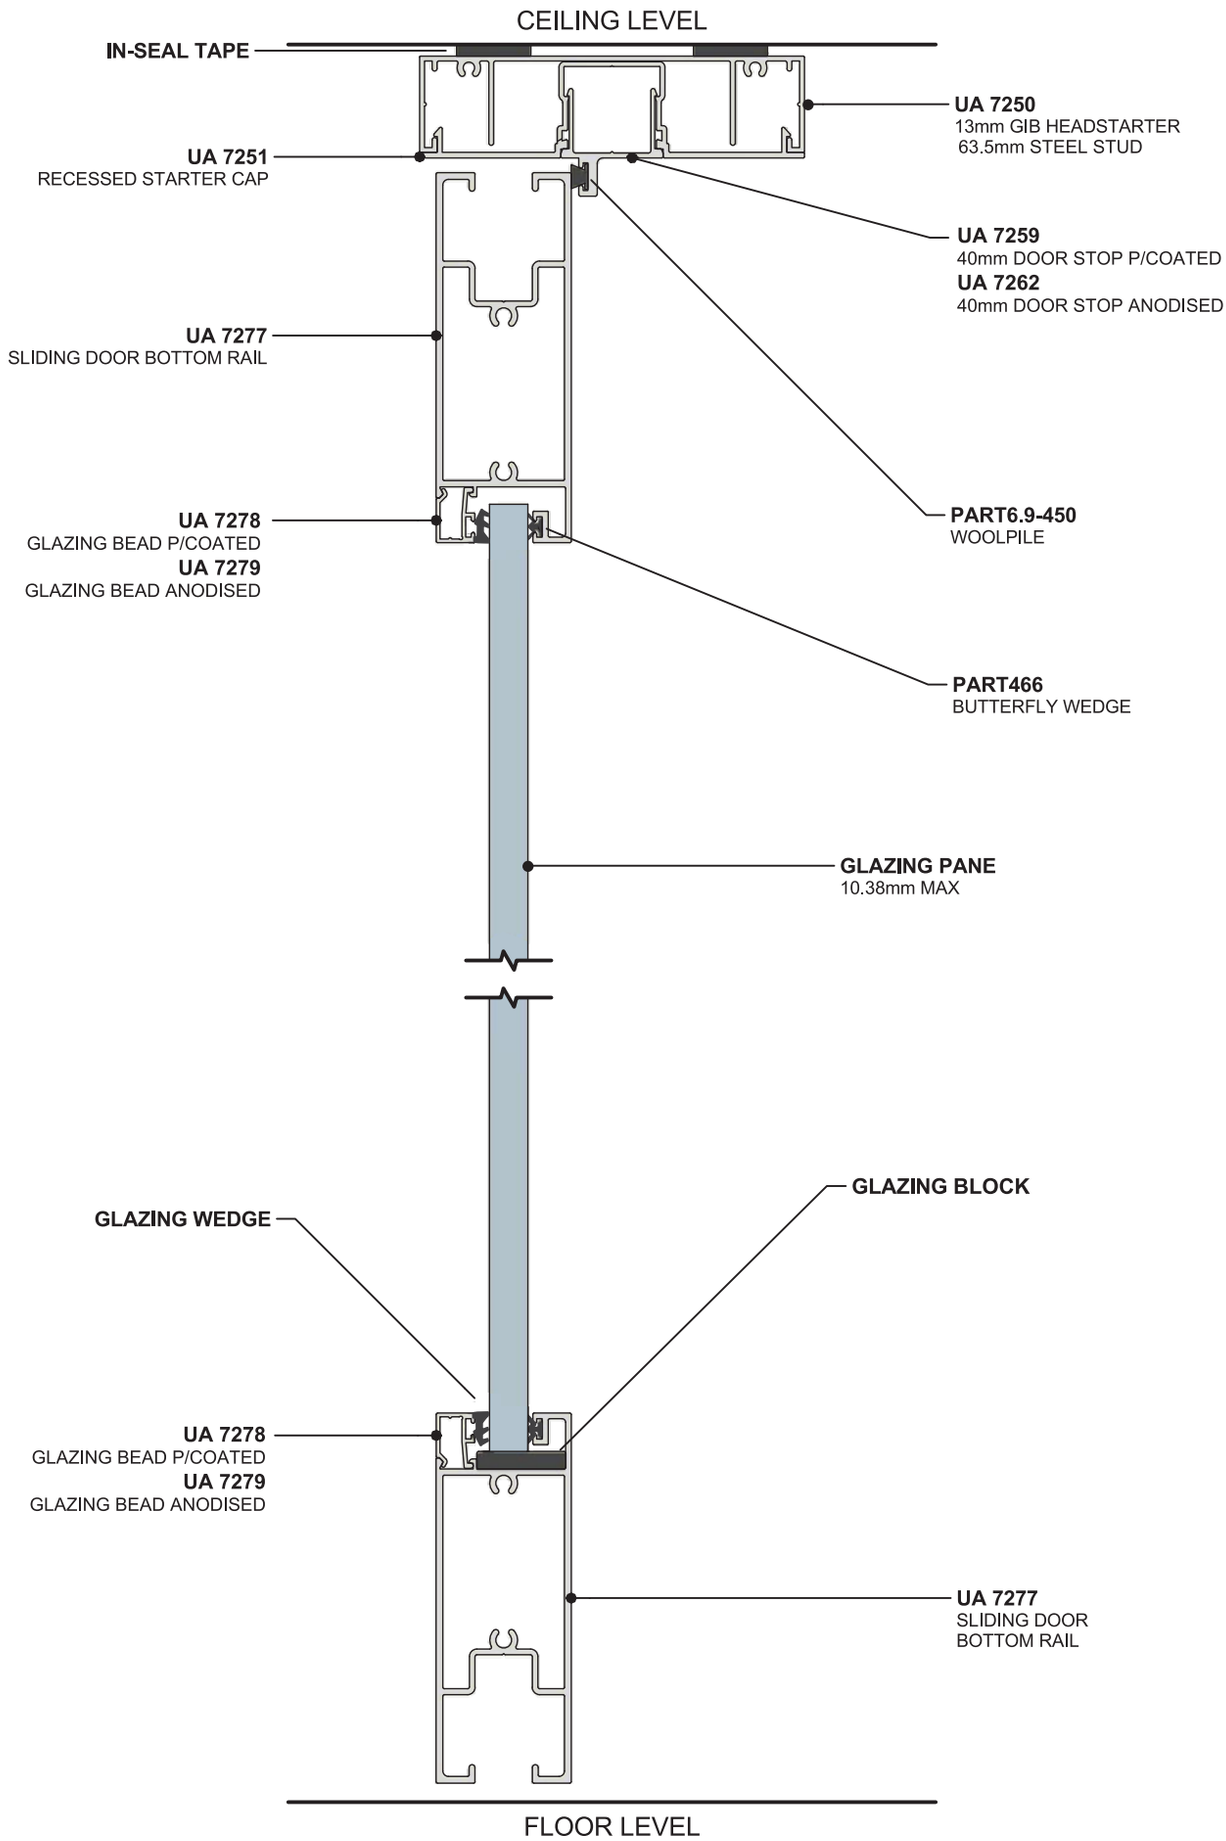

ULLRICH ALUMINIUM

DESIGNER PARTITIONING SYSTEMS 104mm - FULL HEIGHT HINGED GLASS DOOR 63.5mm STUD

1.3.B SHEET

VERTICAL CROSS SECTION DETAIL