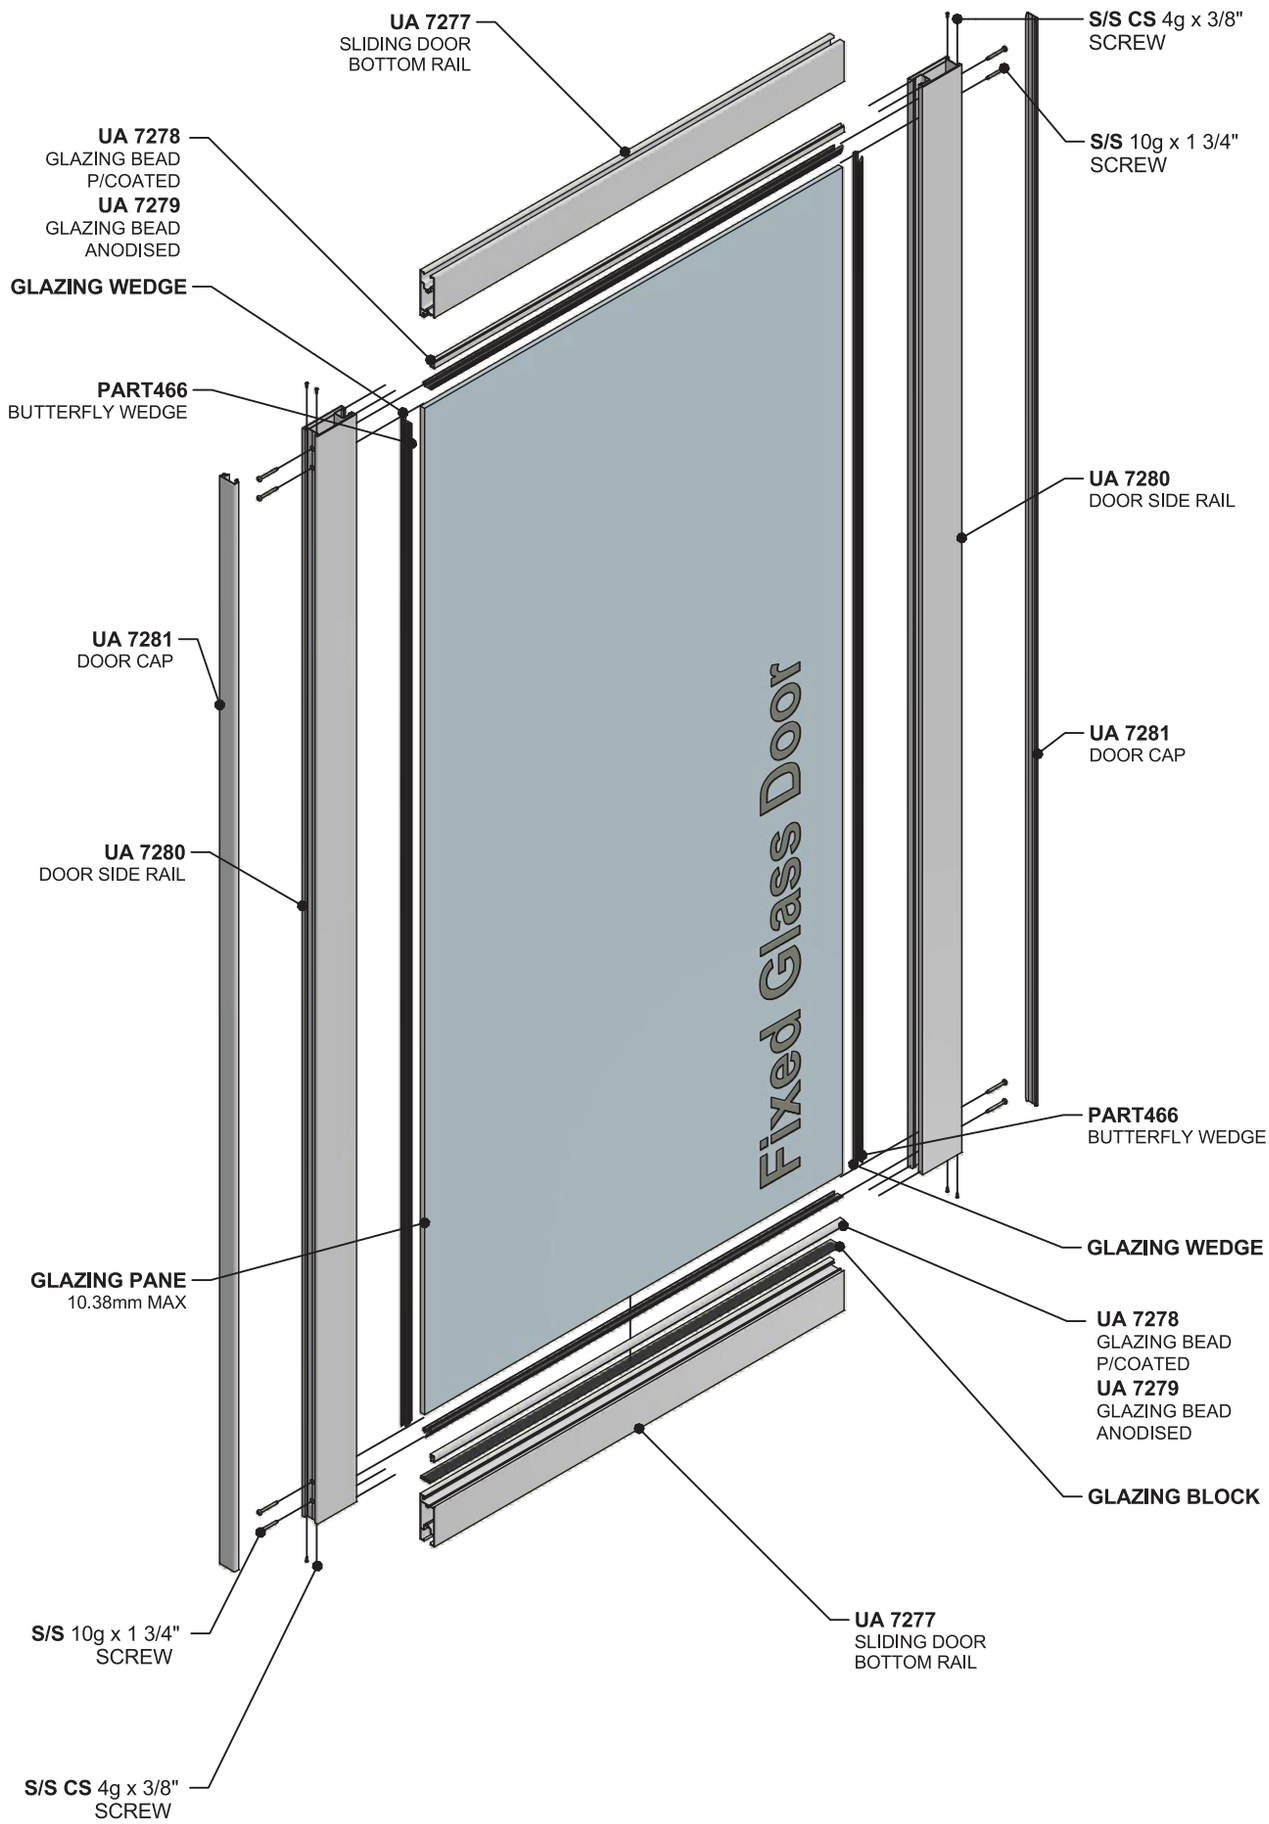


**ULLRICH ALUMINIUM**
**DESIGNER PARTITIONING SYSTEMS** - FULL HEIGHT FIXED GLASS DOOR
**1.6.A** SHEET
EXPLODED DETAIL