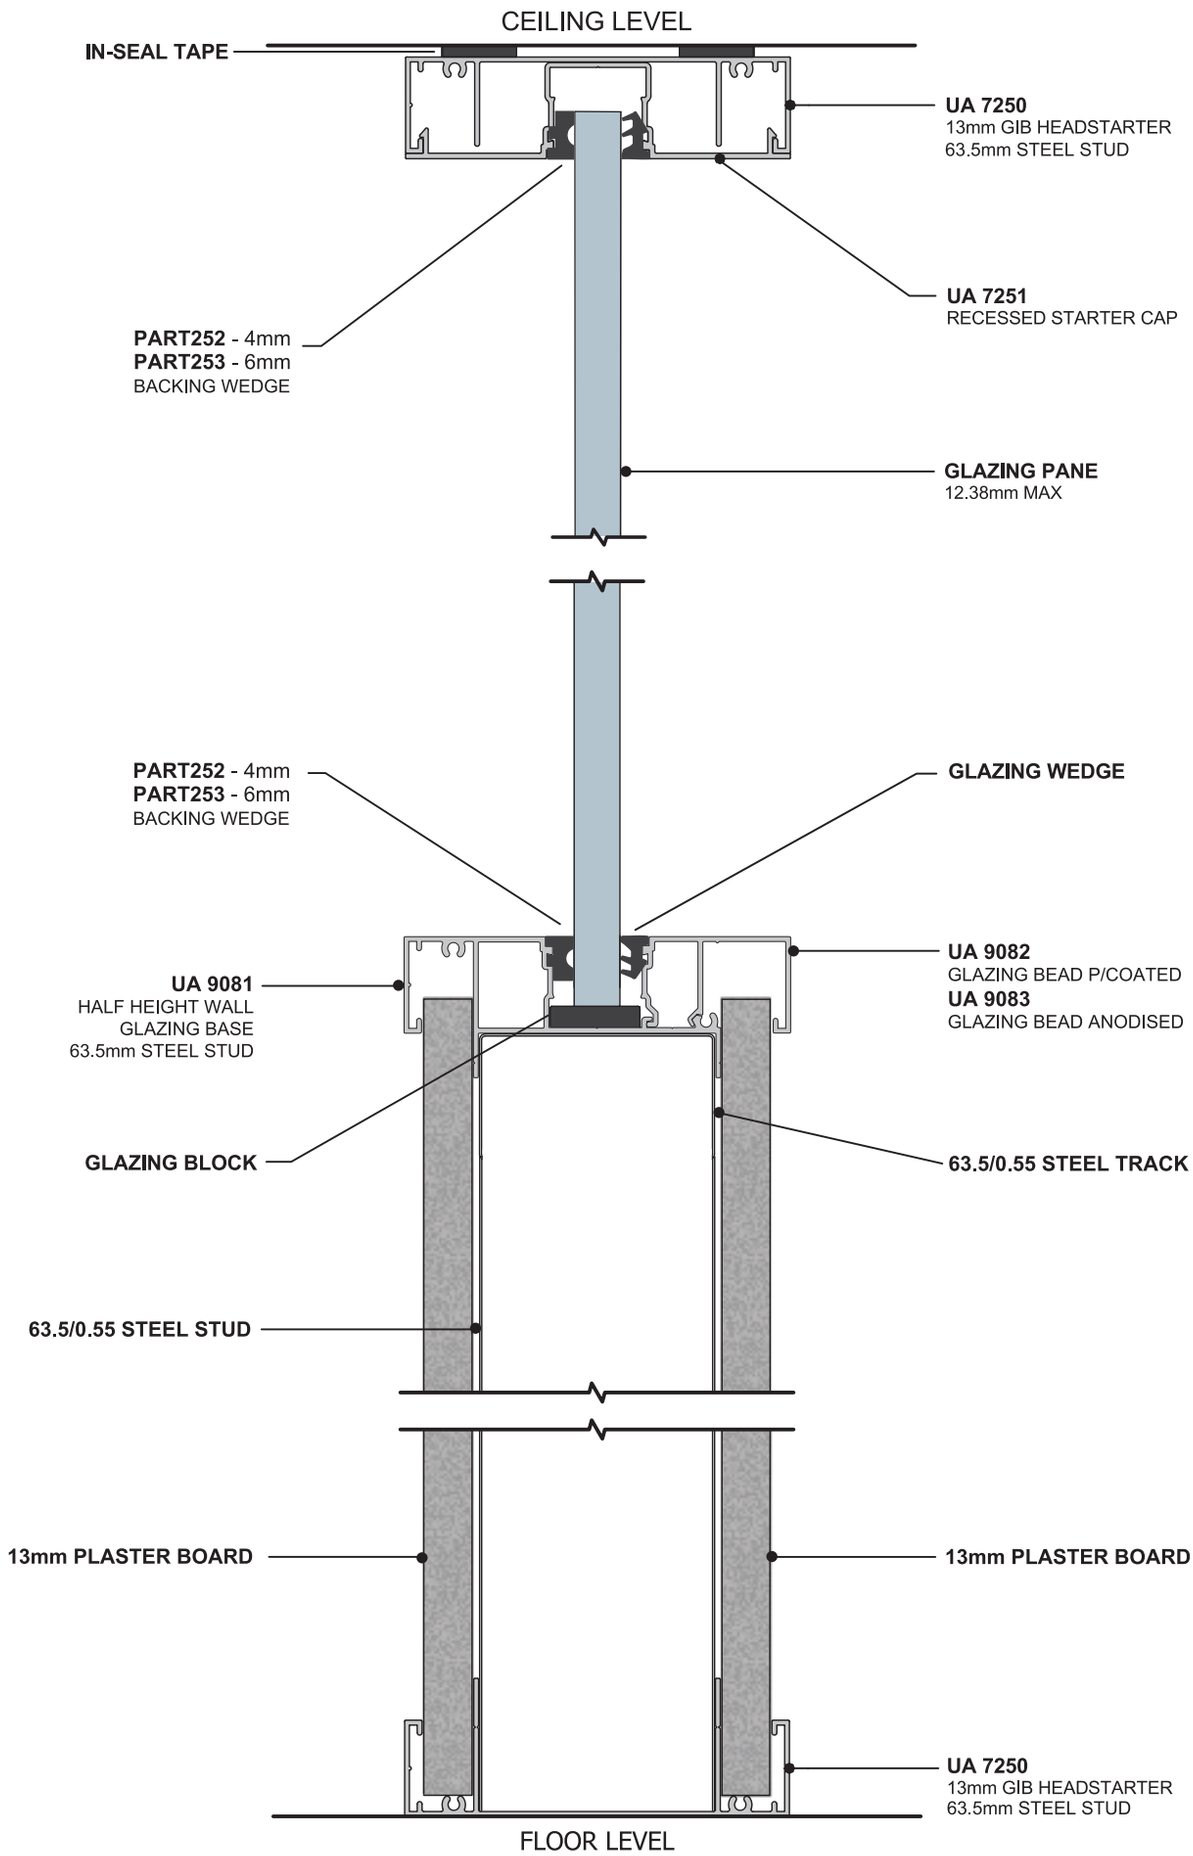

ULLRICH ALUMINIUM
DESIGNER PARTITIONING SYSTEMS 104mm - HALF HEIGHT GLAZED WALL 63.5mm STUD
1.7.A SHEET
VERTICAL CROSS SECTION DETAIL