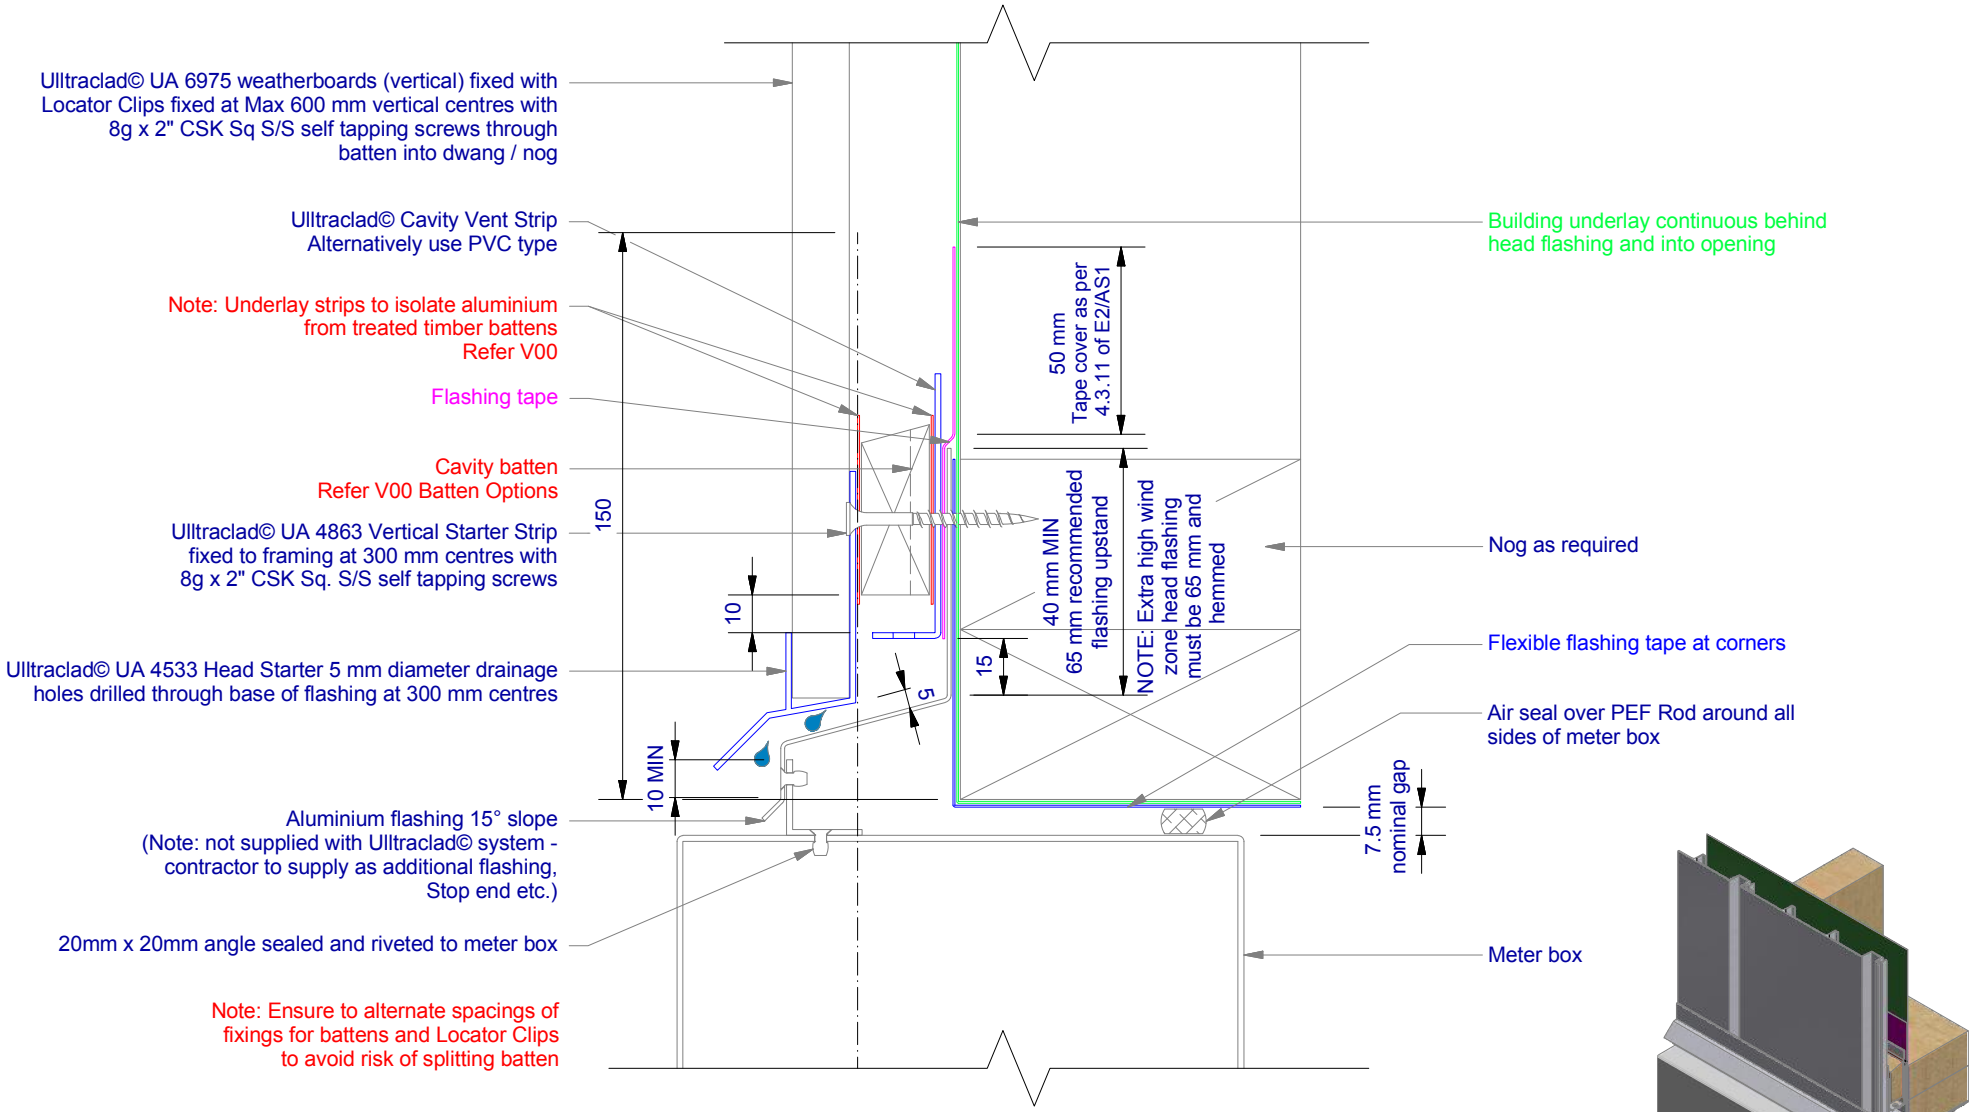

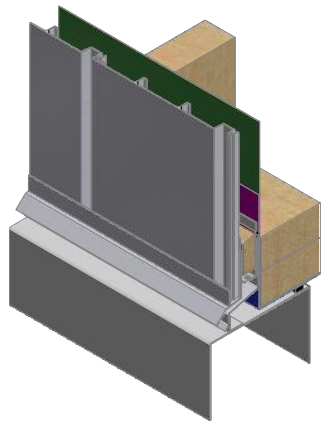

ULLTRACLAD®
ALUMINIUM WEATHERBOARDS
ULLRICH ALUMINIUM CO LTD
PO Box 98 843 Manukau City Auckland 2241
118 Wiri Station Road Wiri 2104 New Zealand
TL 09 262 6262 Ext. 814 Mob 021 541 563
www.ulltraclad.co.nz
© ULLRICH ALUMINIUM - All Rights Reserved

V15
Rev : 10

Meter Box Head on Cavity
UA 6975 SHADOLINE BOARD

VERTICAL CAVITY SYSTEM
Scale: 1 : 2 @ A4 - 2019

Branz Appraisal #796 2019. (Vertical)