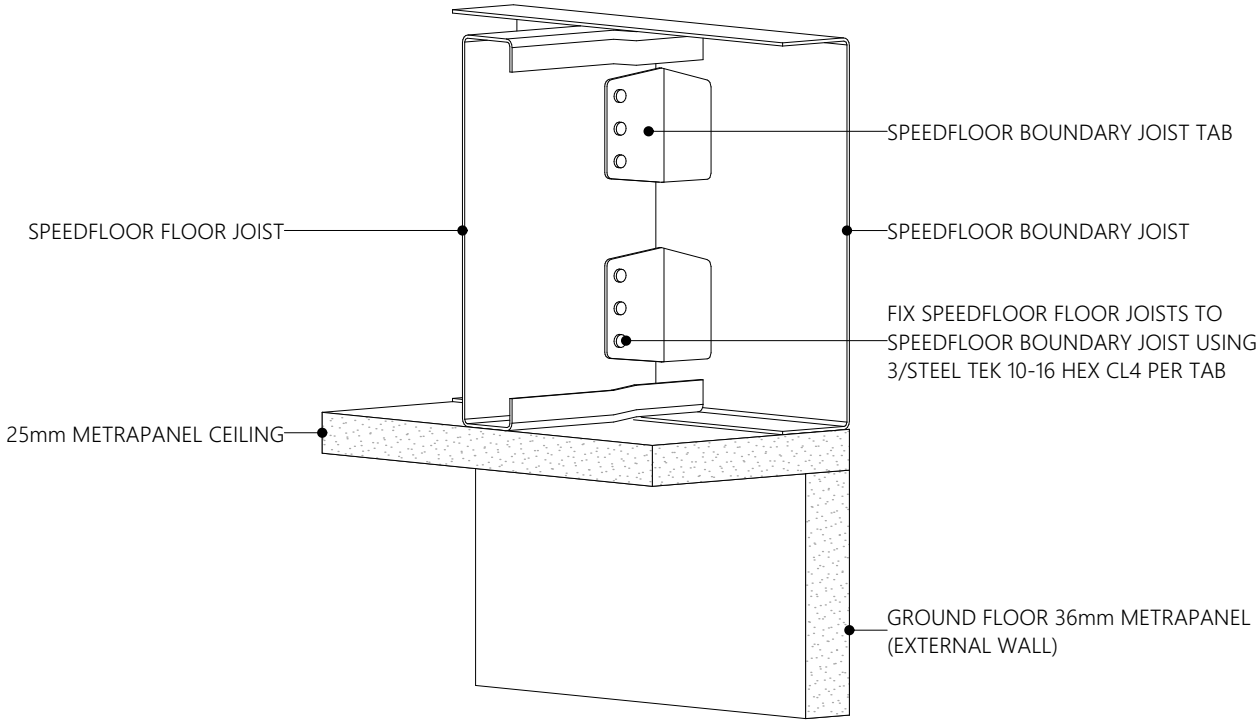

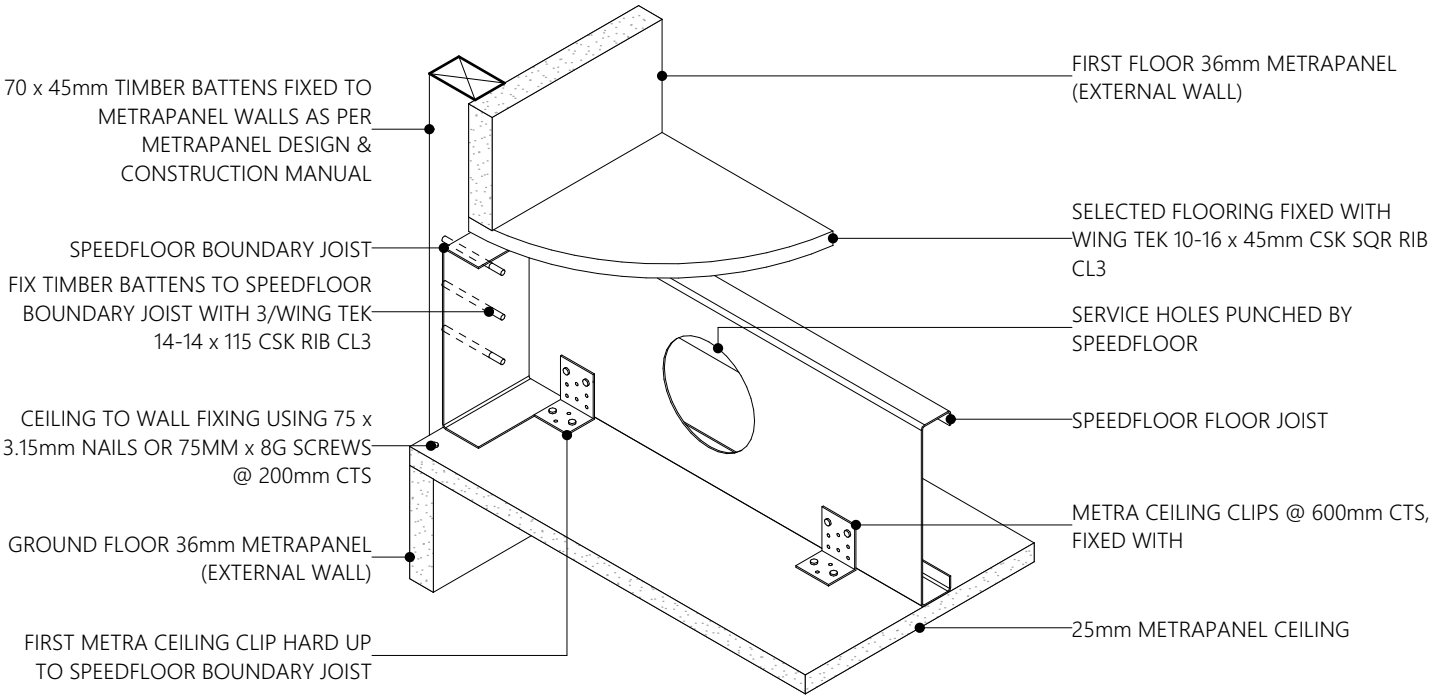

NOTE
- CLEAN & VACUUM ANY WATER & DEBRIS FROM THE SPEEDFLOOR FLOOR JOIST THOUGH
- ENSURE NO POOLING WATER IS LEFT ON CEILING PANEL ALLOW
- ALLOW FOR SWAGING OF SPEEDFLOOR FLOOR JOISTS TO CLEAR CEILING STRAP

METRA® CONSTRUCTION PANELS

METRA PANEL STEEL MIDFLOOR SYSTEM

WWW.METRAPANEL.CO.NZ

PH: 07 828 2071

SCALE 1:10