APL ARCHITECTURAL SERIES
AWNING WINDOW 106MM FRAME AND AEROVENT

CROSS SECTION
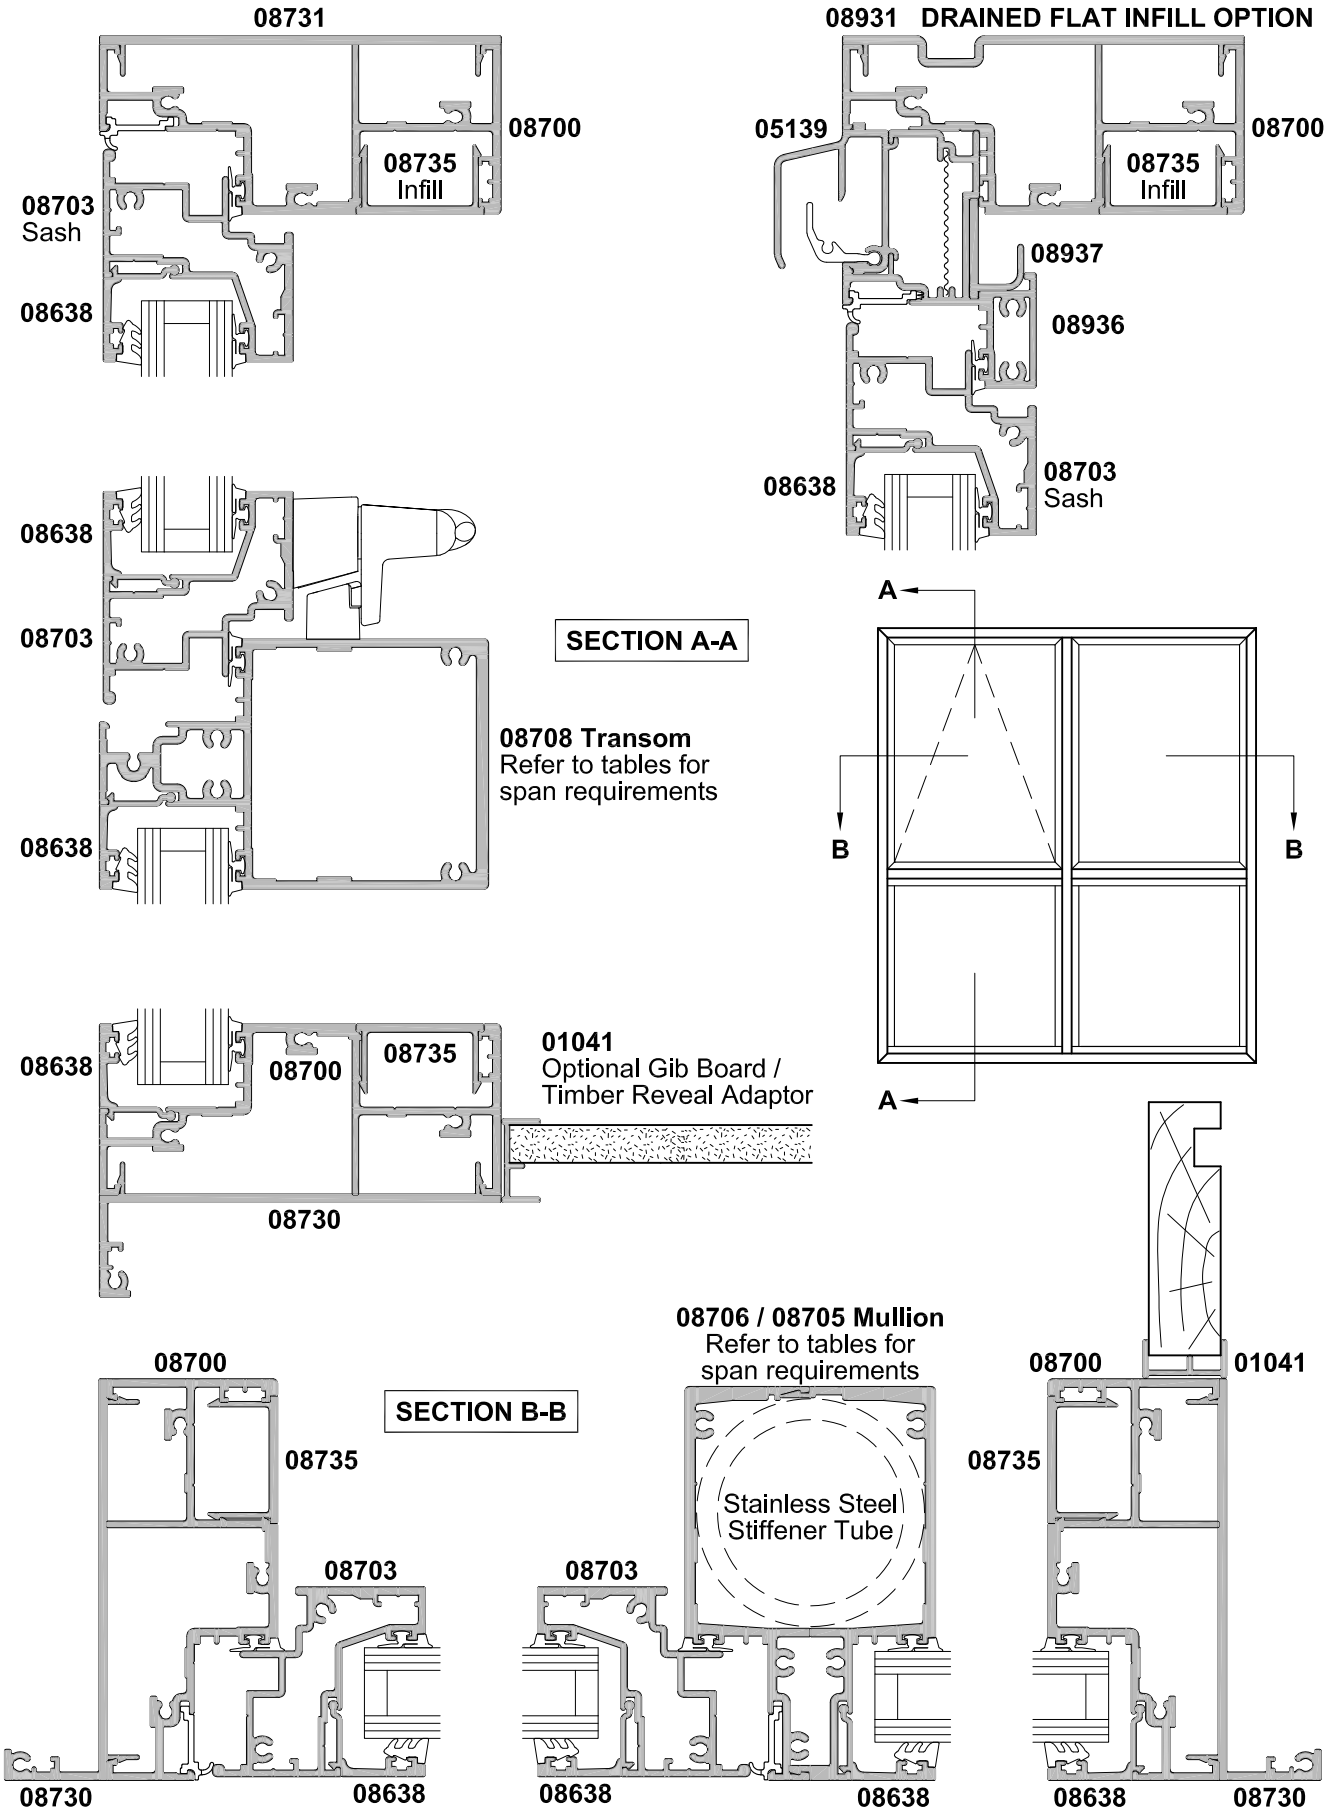
Cad Ref. AAAW01-0 **Scale** 1:2 **Date** 01.06.18