METRO SERIES THERMAL HEART, SLIDING DOOR SIX PANEL FSSSSF

CROSS SECTION

Cad Ref. ATSD11-0 **Scale** 1:2 **Date** 01.04.15

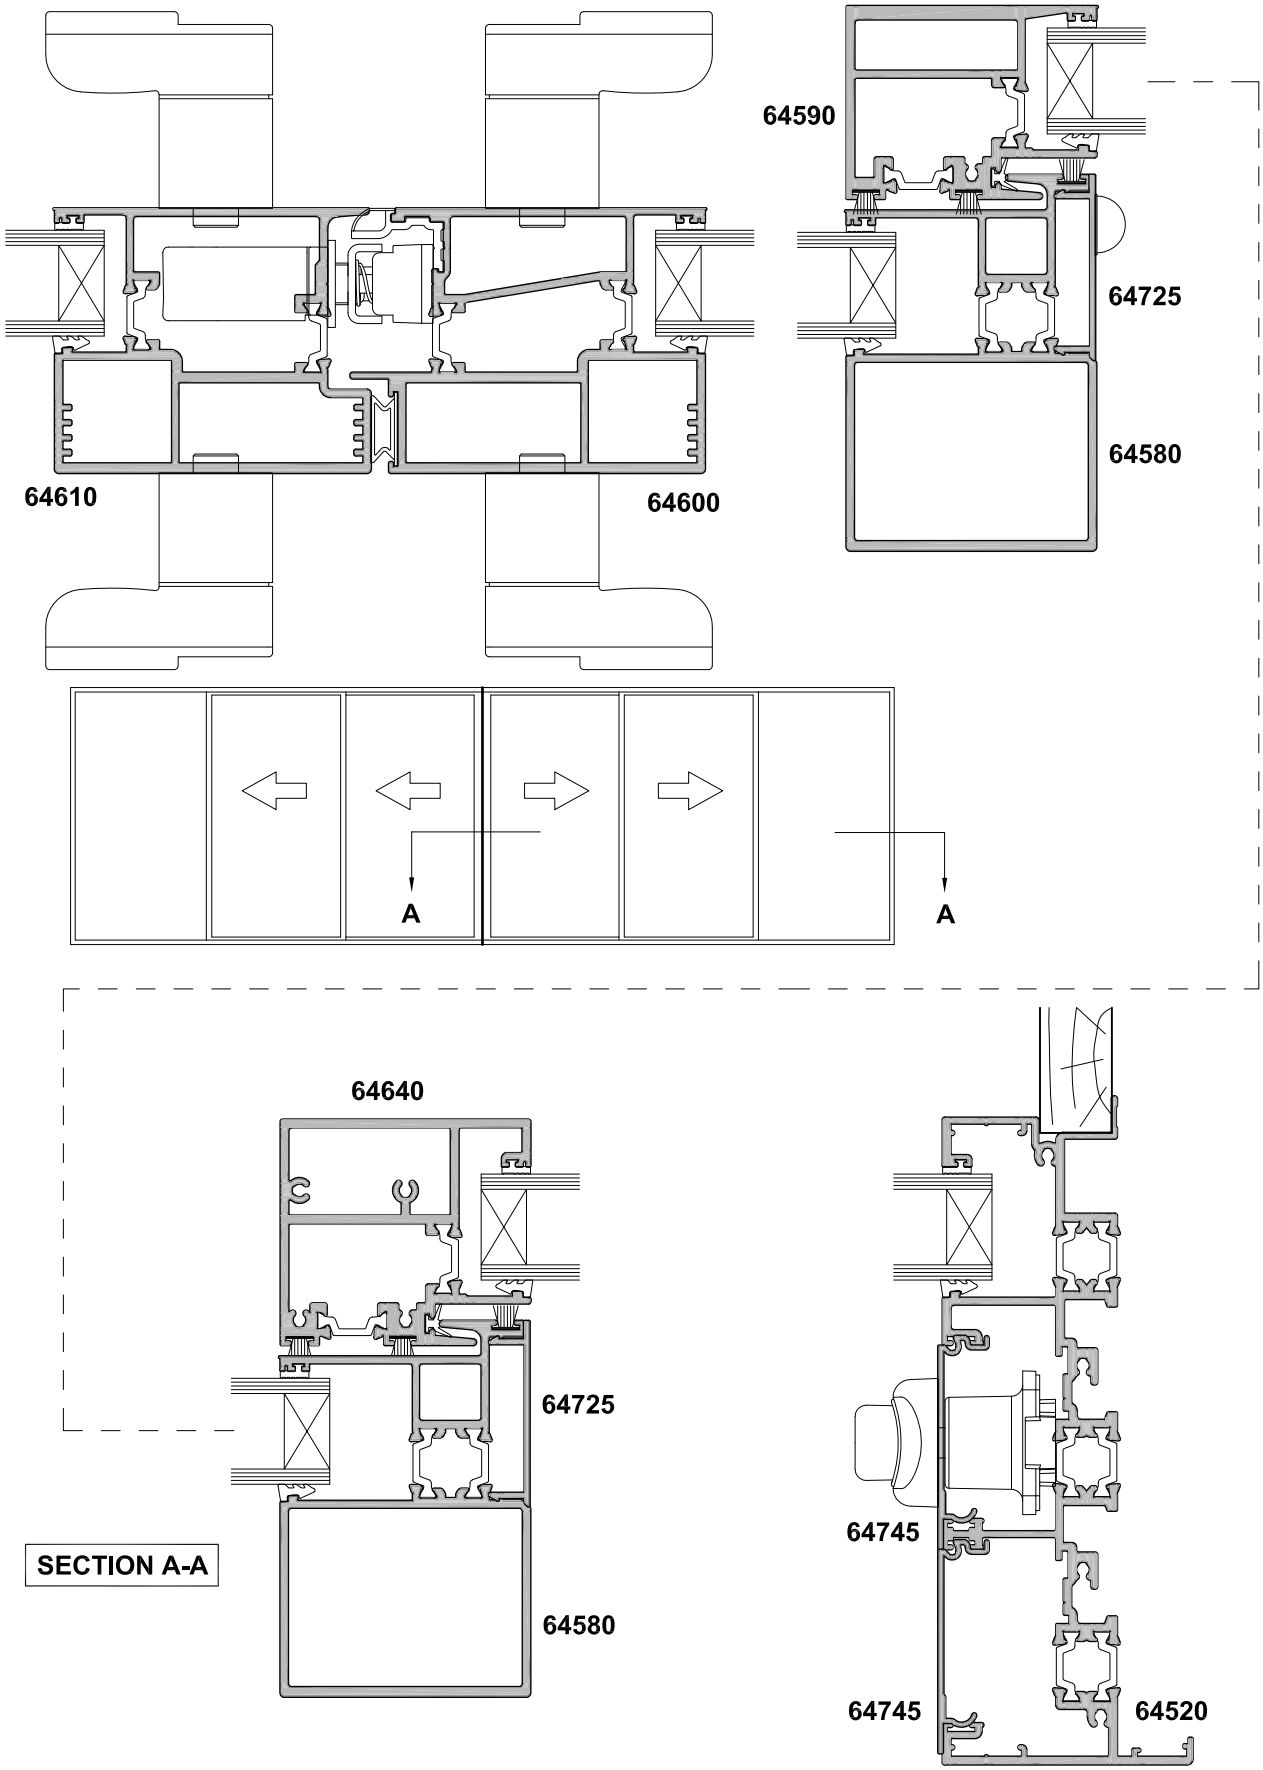

NB. Technical specification subject to change without notice.