Cad Ref. FC4010-0

40MM WINDOW SERIES
F130FS CURTAIN WALL
CROSS SECTION

Date 01.11.09 **Scale** 1:2

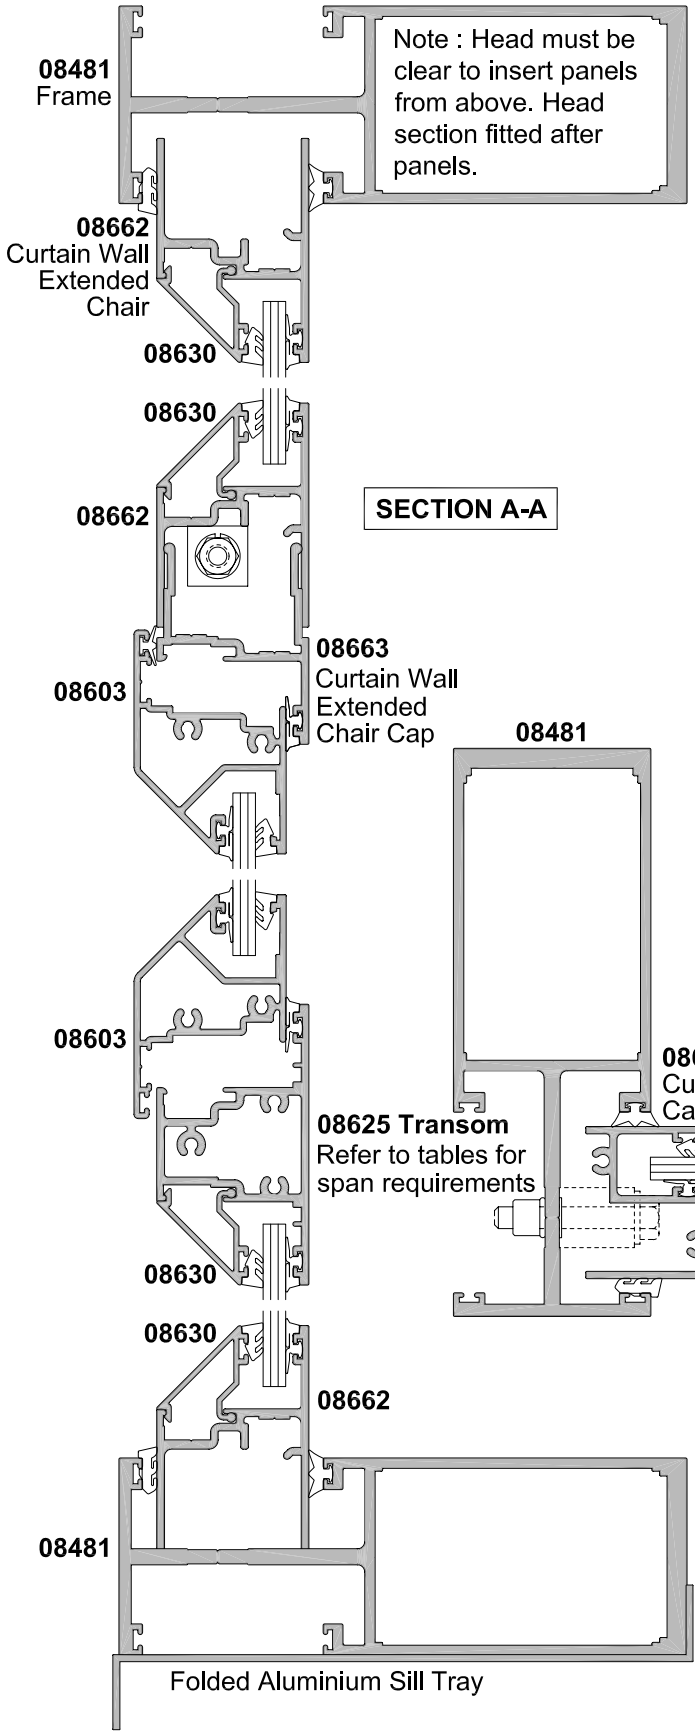

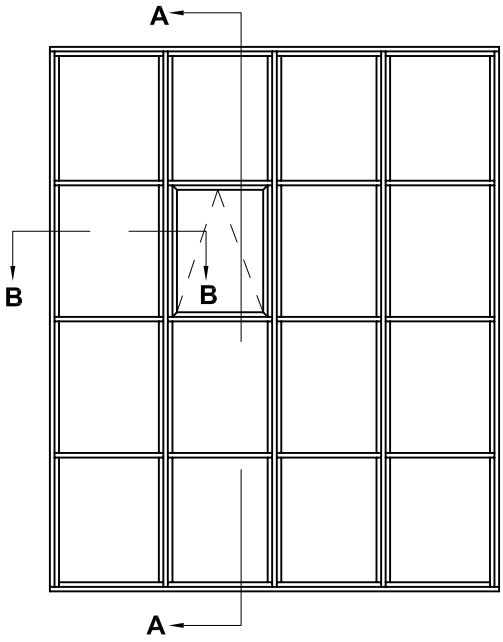

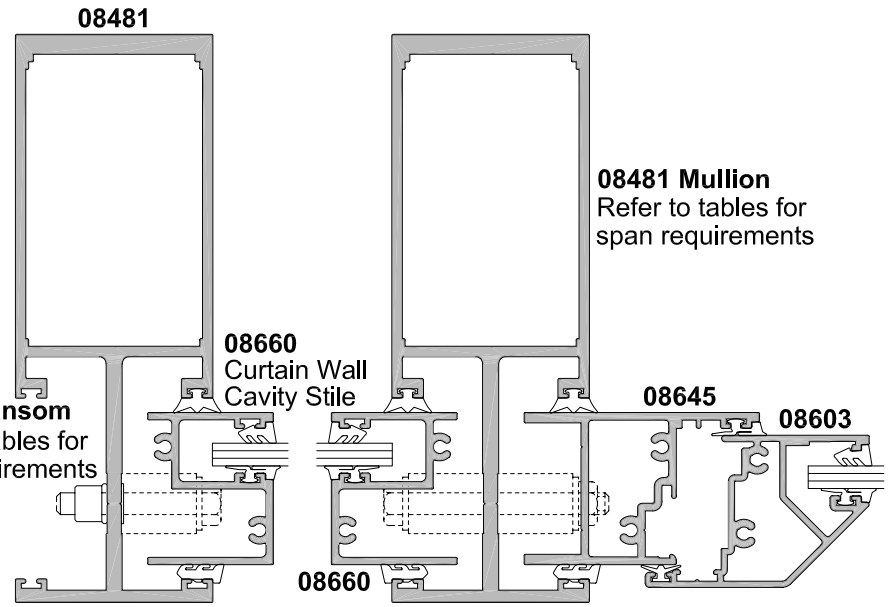

SECTION B-B